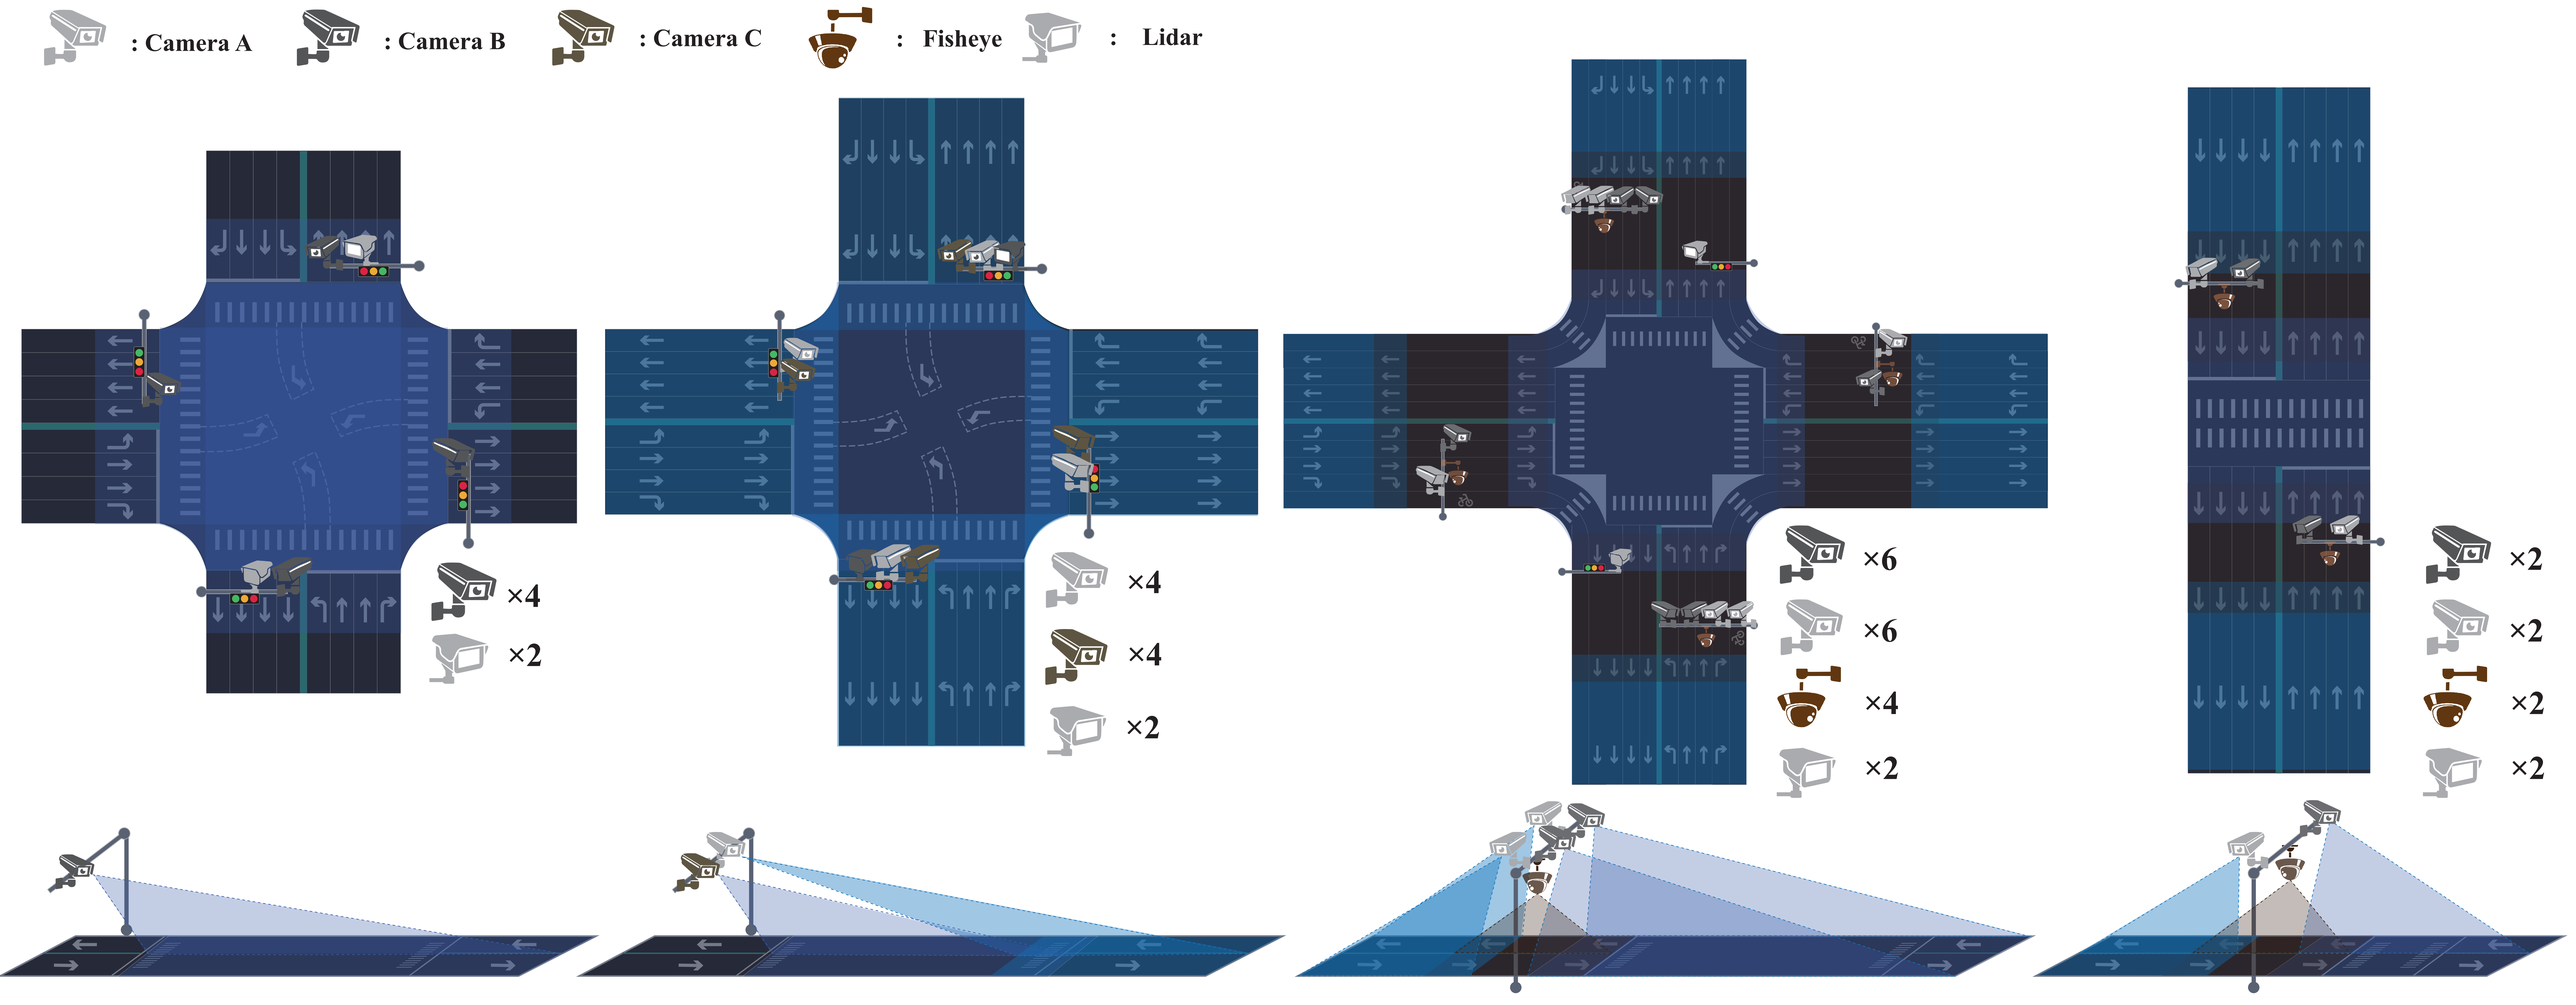

Type-A Intersection
4C+2L

Type-B Intersection
8C+2L

Type-C Intersection
12C+4F+2L

Type-D Intersection
4C+2F+2L